

Featured Home Plan 1



PERSPECTIVE VIEWS ARE FOR CONCEPTUAL PURPOSES ONLY
NOT TO BE USED FOR CONSTRUCTION
NO SCALE

INDEX

- TS TITLE SHEET
- PS PERSPECTIVE
- SP SITE PLAN
- 1-3 MAIN FLOOR PLAN
- 2-3 UPPER FLOOR PLAN
- 3-3 BASEMENT FLOOR PLAN

DESIGN INFO

- 2,620 MAIN FLOOR SQ. FT.
- 1,348 UPPER FLOOR SQ. FT.
- 1,605 FIN. BASEMENT SQ. FT.
- 5,573 TOTAL FIN. SQ. FT.

NOTE

THESE PLANS ARE THE PROPERTY OF ACKER BUILDERS, INC. ANY REPRODUCTION OR DISTRUBUTION WITHOUT PRIOR WRITTEN CONSENT IS PROHIBITED.

DRAWINGS PROPERTY OF:
Acker Builders, Inc.
331 E. Main St. Suite 104
Waukegan, WI 53397
(608) 850-6650



Featured Home Plan

CLIENT:

Preliminary	
Title Sheet	
PLAN:	SHEET:

DATE:
6/10/2026

SHEET:
TS
OF:



PERSPECTIVE VIEWS ARE FOR CONCEPTUAL PURPOSES ONLY
NOT TO BE USED FOR CONSTRUCTION
NO SCALE

DRAWINGS PROPERTY OF:
Acker Builders, Inc.
331 E. Main St. Suite 104
Waukegan, WI 53597
(608) 850-6650




Featured Home Plan

CLIENT:

PLAN:	Preliminary
SHEET:	Perspective

DATE:
6/10/2026

SHEET:
PS
OF:

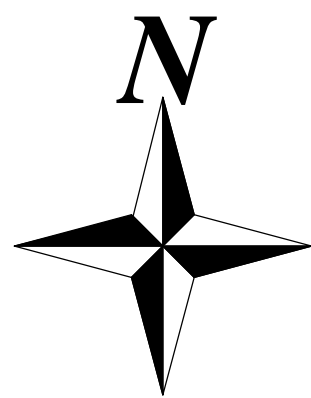

PRELIMINARY SITE PLAN
SCALE: 1"=20'-0" ON 24"x36"



DRAWINGS PROPERTY OF:
Acker Builders, Inc.
331 E. Main St. Suite 104
Waukegan, WI 53597
(608) 850-6650



Featured Home Plan

CLIENT:

Preliminary
Site Plan

PLAN:
SHEET:

DATE:
6/10/2026

SHEET:
SP

OF:

-ALL WINDOWS ARE CASEMENTS, UNLESS NOTED
-EXTERIOR WALLS & INT. GARAGE WALLS ARE 2x6
-EXTERIOR GARAGE WALLS ARE 2x4
-INTERIOR WALLS ARE 2x4, UNLESS NOTED
-CABINETS DRAWN ARE CONCEPTUAL, FINAL DESIGN
DONE BY CABINET PROVIDER

SCALE: 1/4"=1'-0" ON 24"x36"

-ALL DIMENSIONS ARE TO FRAME
-R.O.'S ARE GIVEN IN INCHES
-CROSS HATCH = FULLY BRACED WALL PANELS
-SOLID BLACK FILL = BEARING WALLS



Acker Builders, Inc.

Featured Home Plan

CLIENT:

Preliminary

PLAN:	SHEET:
-------	--------

DATE:
6/10/2026

SHEET:
1

OF:

3

PLAN NOTES


- ALL WINDOWS ARE CASEMENTS, UNLESS NOTED
- EXTERIOR WALLS & INT. GARAGE WALLS ARE 2x6
- EXTERIOR GARAGE WALLS ARE 2x4
- INTERIOR WALLS ARE 2x4, UNLESS NOTED
- CABINETS DRAWN ARE CONCEPTUAL, FINAL DESIGN DONE BY CABINET PROVIDER

UPPER FLOOR PLAN

SCALE: 1/4"=1'-0" ON 24"x36"

1,348 UPPER FLOOR SQ. FT.

- ALL DIMENSIONS ARE TO FRAME
- R.O.'S ARE GIVEN IN INCHES
- CROSS HATCH = FULLY BRACED WALL PANELS
- SOLID BLACK FILL = BEARING WALLS

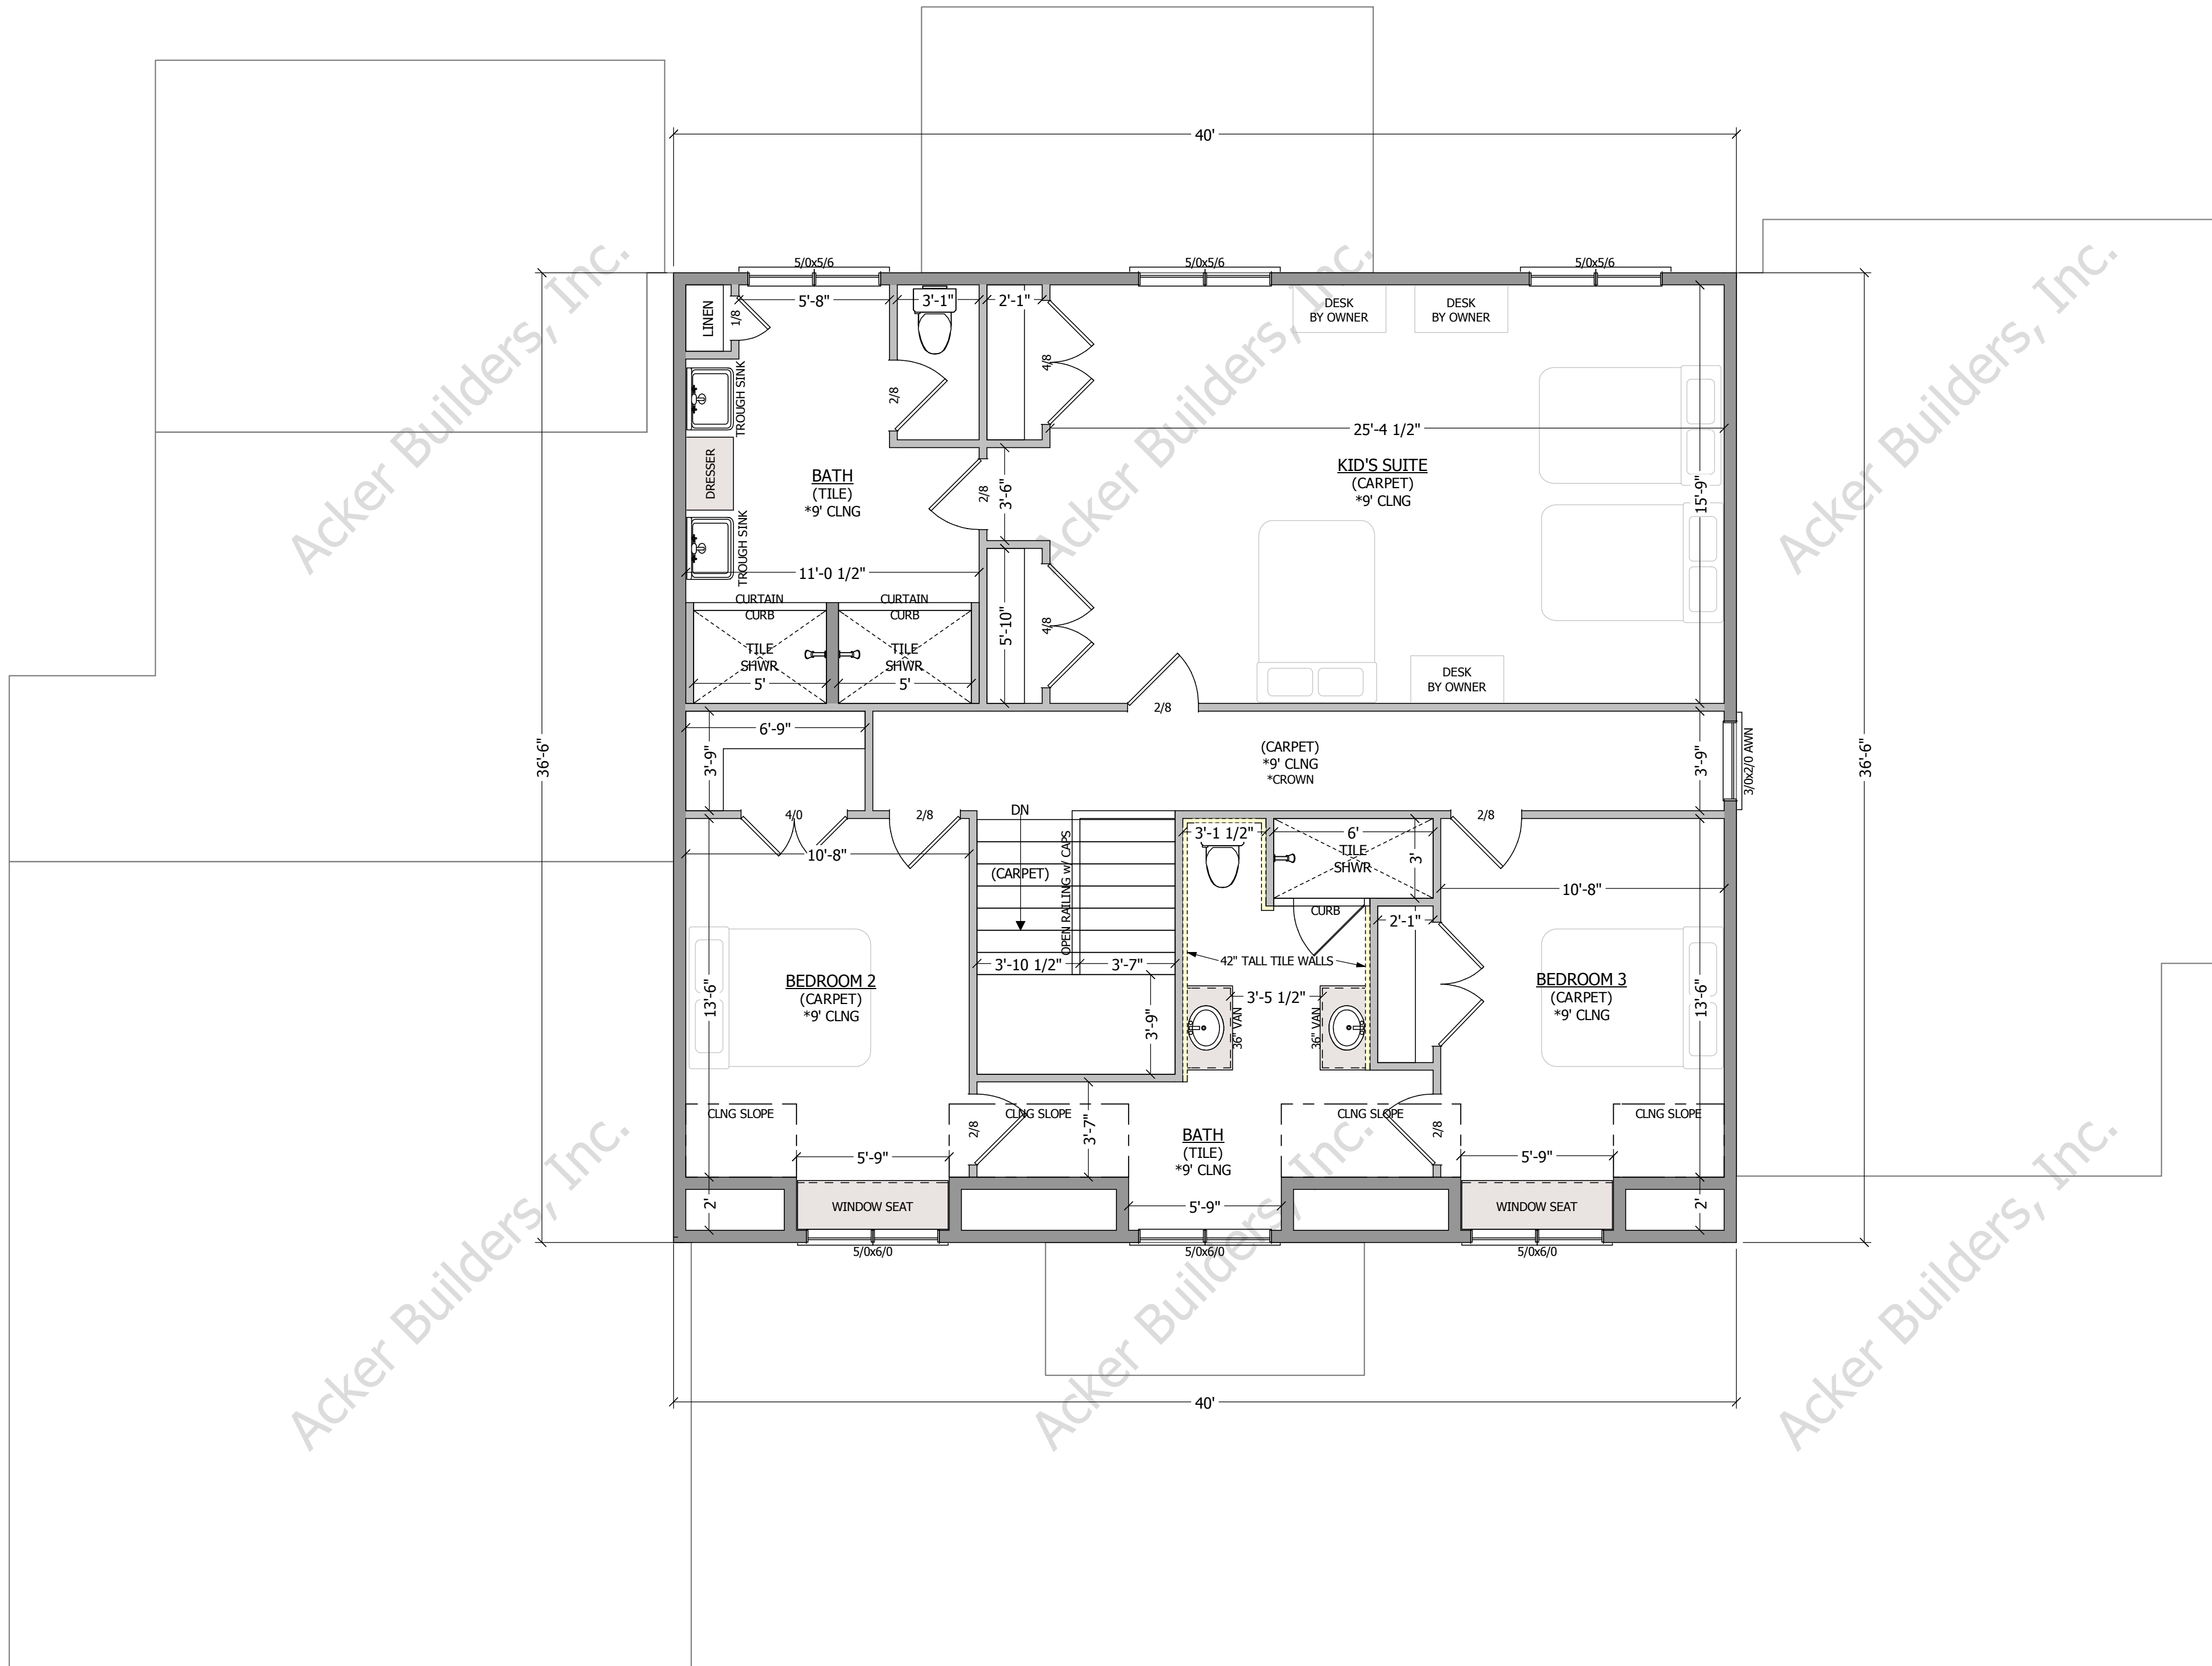

PLAN NOTES

- ALL WINDOWS ARE CASEMENTS, UNLESS NOTED
- EXTERIOR WALLS ARE 2x6
- INTERIOR WALLS ARE 2x4, UNLESS NOTED
- FOUNDATION WALLS ARE 8" THICK, UNLESS NOTED
- CABINETS DRAWN ARE CONCEPTUAL, FINAL DESIGN DONE BY CABINET PROVIDER

BASEMENT FLOOR PLAN

SCALE: 1/4"=1'-0" ON 24"x36"

1,605 FIN. BASEMENT SQ. FT.

- ALL DIMENSIONS ARE TO FRAME & FOUNDATION
- R.O.'S ARE GIVEN IN INCHES
- CROSS HATCH = FULLY BRACED WALL PANELS
- SOLID BLACK FILL = BEARING WALLS

